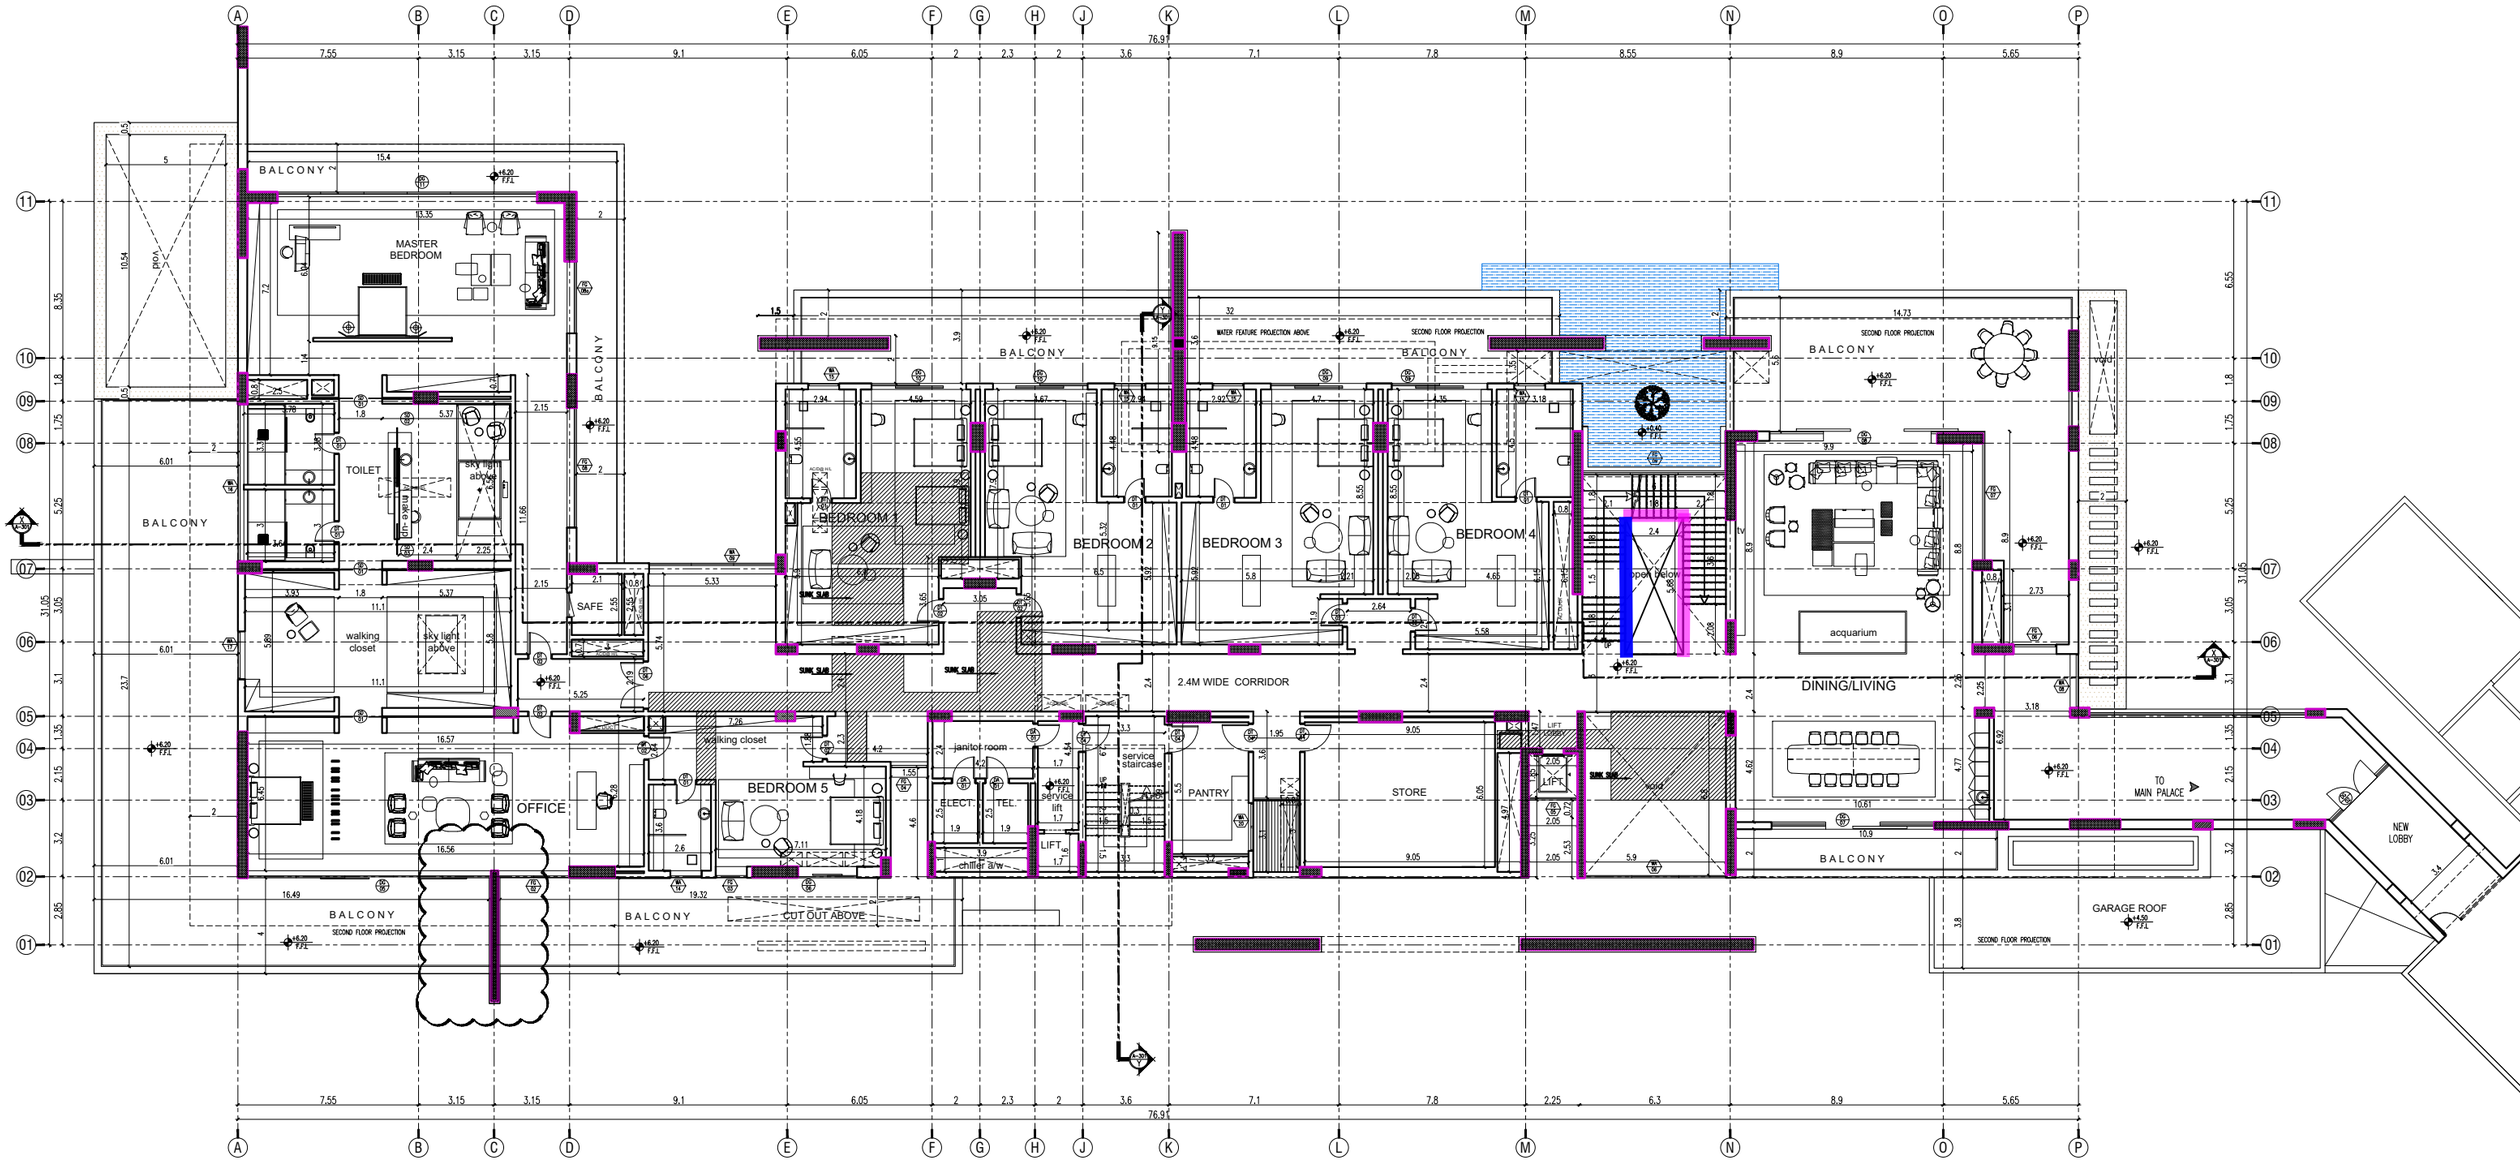
MASTER BEDROOM
BALCONY
TOILET
sky light above
walking closet
sky light above
SAFE
OFFICE
BEDROOM 5
walking closet
BALCONY
SECOND FLOOR PROJECTION
BALCONY
CUT OUT ABOVE
BEDROOM 1
BEDROOM 2
BEDROOM 3
BEDROOM 4
WATER FEATURE PROJECTION ABOVE
SECOND FLOOR PROJECTION
BALCONY
BALCONY
2.4M WIDE CORRIDOR
janitor room
ELECT
TEL
service lift
service staircase
LIFT
chiller a/w
PANTRY
STORE
open below
SECOND FLOOR PROJECTION
BALCONY
acquarium
DINING/LIVING
BALCONY
SECOND FLOOR PROJECTION
TO MAIN PALACE
NEW LOBBY
GARAGE ROOF
SECOND FLOOR PROJECTION
7.55
3.15
3.15
9.1
6.05
2
2.3
2
3.6
7.1
7.8
2.25
6.3
8.9
5.65
76.9
A
B
C
D
E
F
G
H
J
K
L
M
N
O
P
01
02
03
04
05
06
07
08
09
10
11